





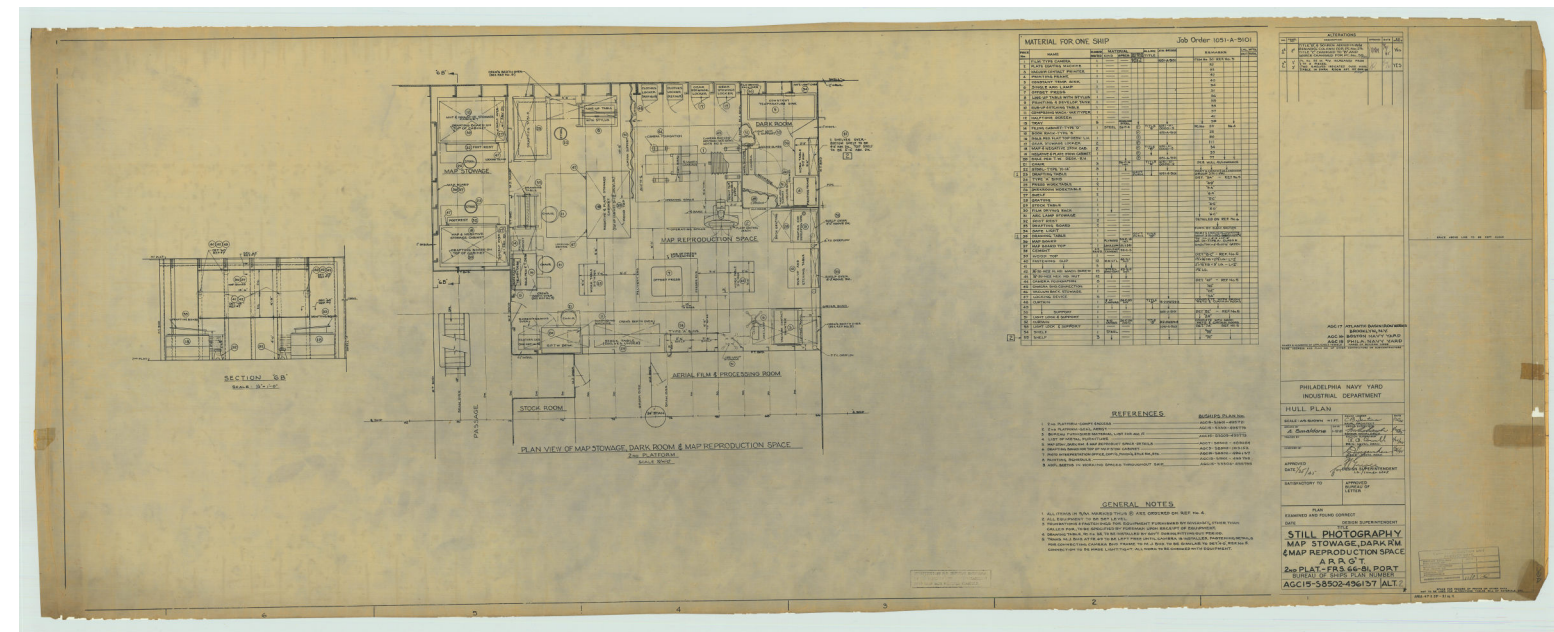

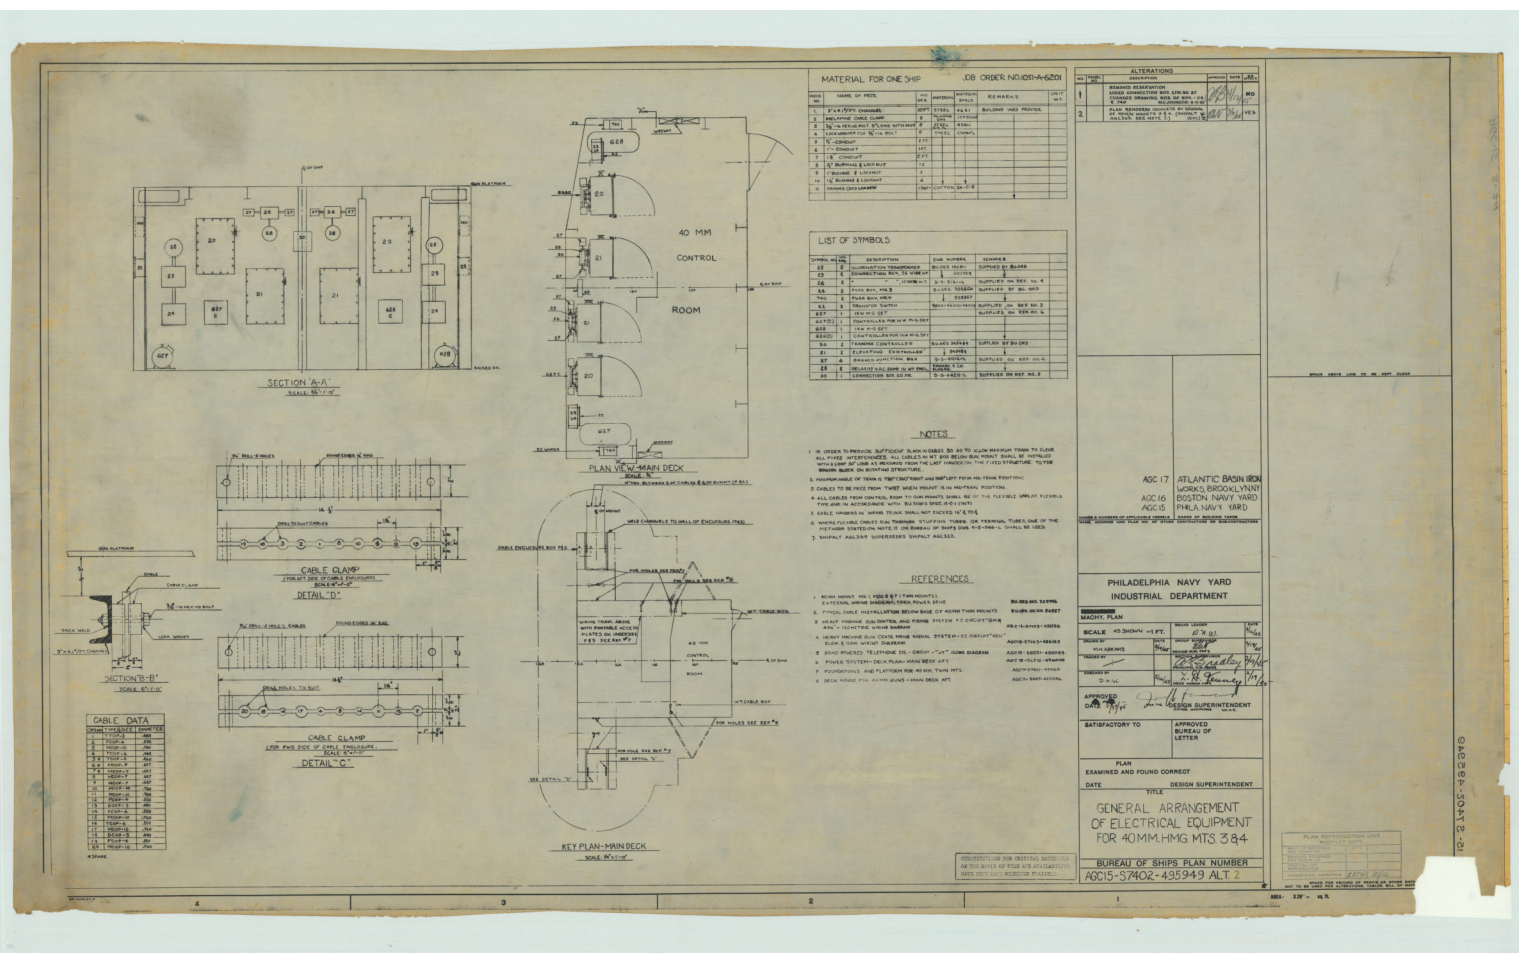


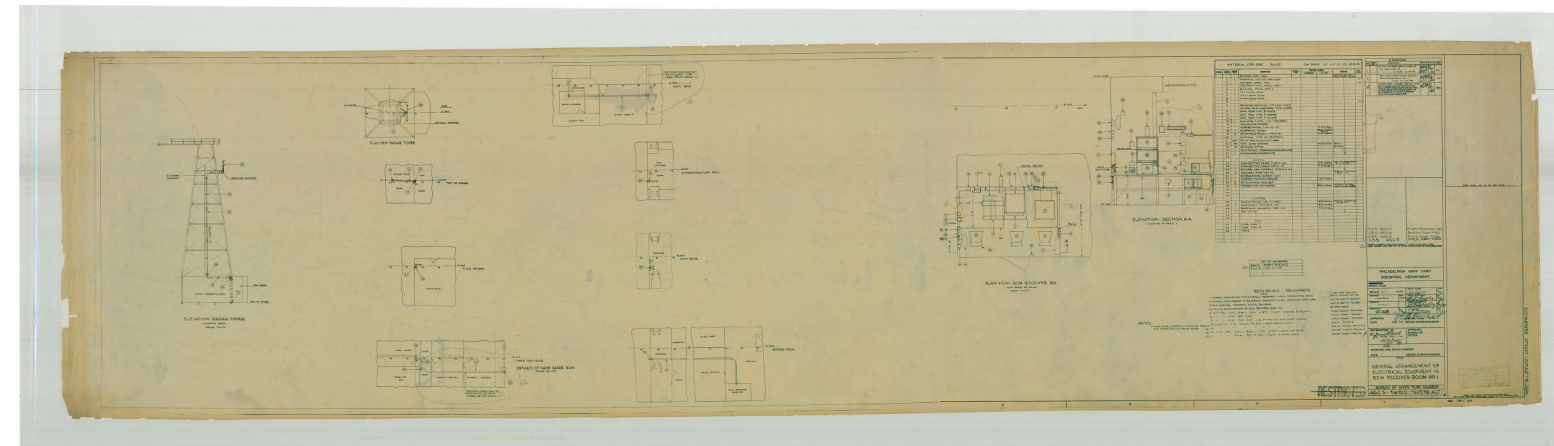




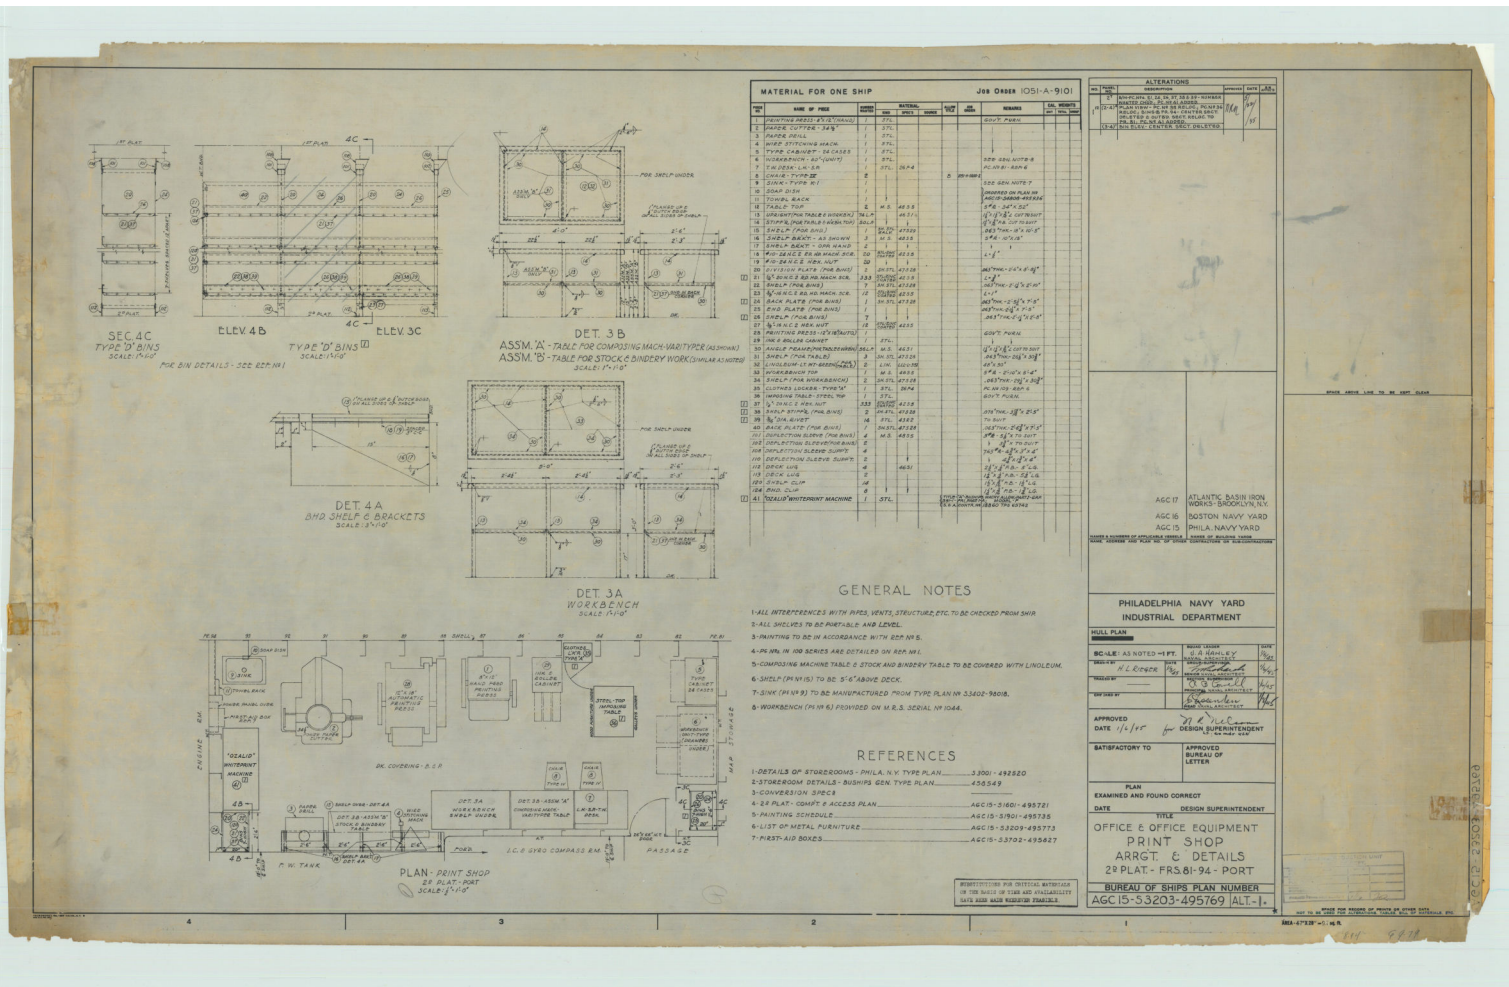

04 - print shop second platform

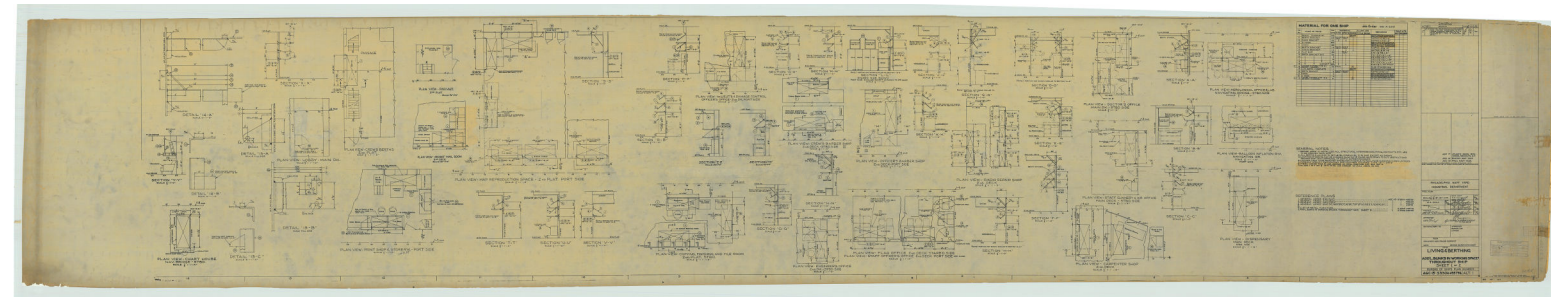

05 - additional bunks in working space

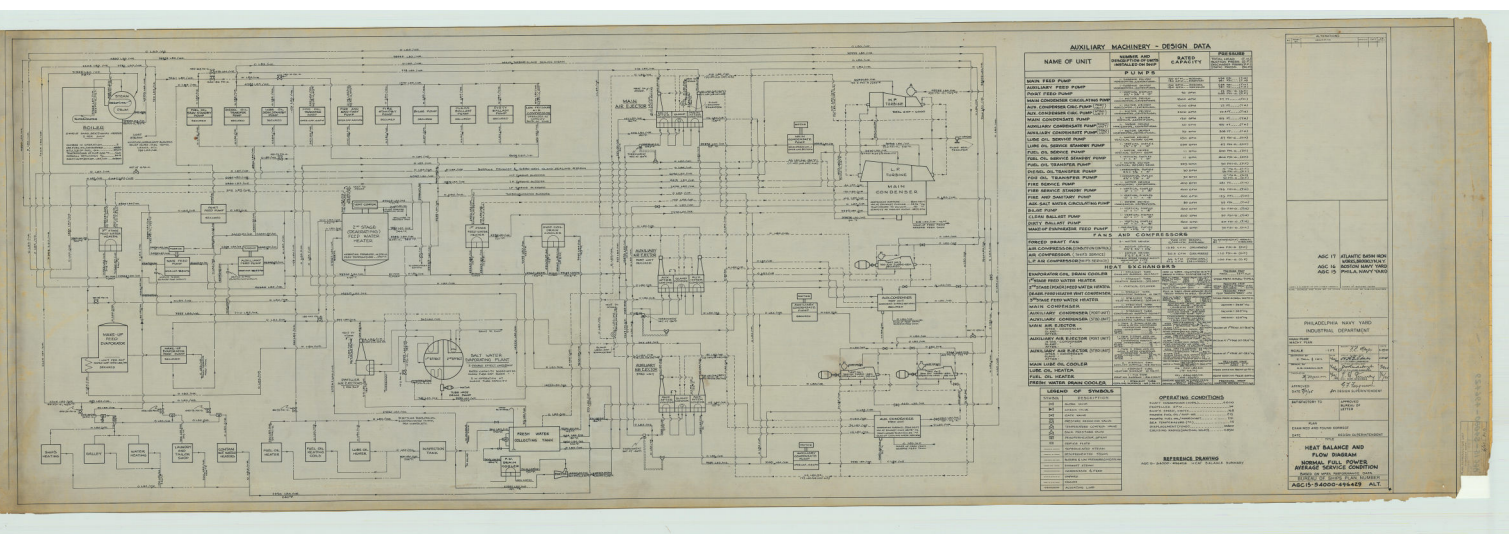

06 - heat balance & flow diagram